The images below show the proposed products. Finishes may differ. please refer to the Table for correct finishes chosen.



L01 / L01a
PERDU ONE DR



L02
MAGNUS 2X RECESSED ADJ



L03
AXIS 5 RECESSED



L04
HEWEN 4X



L05
OPTI 5 RECESSED




L06
JIRAS PENDANT



L07
MERLIN



L08
WEGA DL

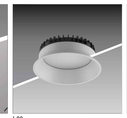


L09
VERVE



P01
ILIOS LINEAR




P02
FILA

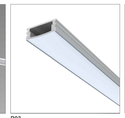

P03
FURNITURE LED STRIP LIGHT



P04
COVE LIGHT

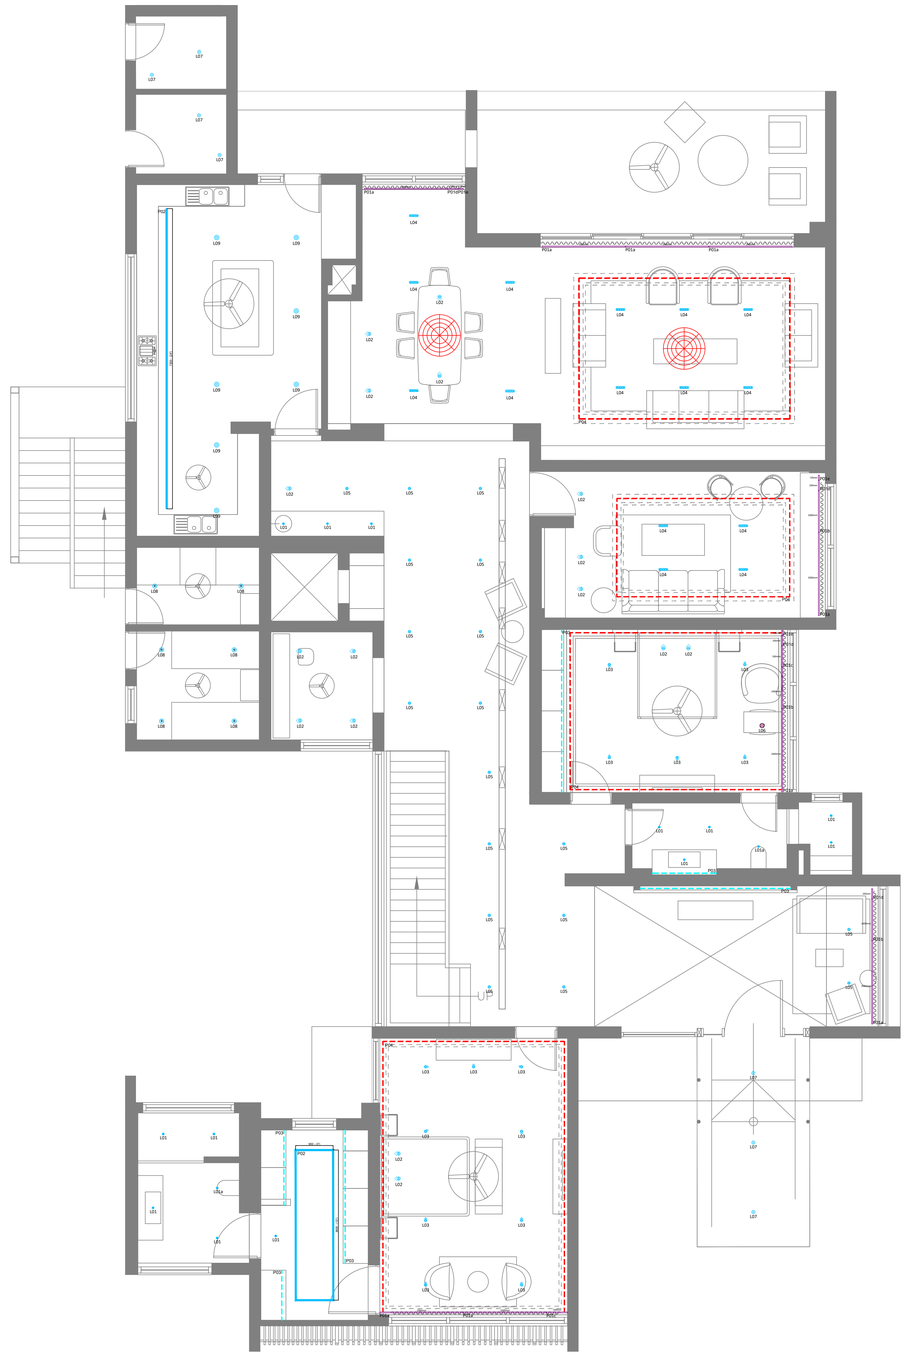

Ground Floor
Scale 1:100

NOTES

- *This individually drawn up plan is to be considered confidential document according to c18 UWG.(Fair trade law).The elaboration is copyrighted and to be meant only for personal inspection.We reserve the right of transfer to a third-party and utilization.*
- *The space between luminaires, their allocation as well as indication of dimensions are based on the situation made known to us and are given due dilligence in mind.The data are to be checked in terms of conformit with the technical realities.Incase of discrepancy we kindly request your immediate information.*
- *Lxx: Lighting fixture - Pxx: Profile - Txx: Track*
- *Architectural layouts always have priority on lighting layouts to look for information about the architectural project.*
- *The final quantity of lighting fixtures and their technical features have to be verified by the general contractor prior to order the products. This to be sure that there is a correspondence among the lighting layout, the electrical layout and the architectural layout.*
- *We recommend to place all the remote power supplies in a technical space to reduce the timing of the installation, maintenance and programming.*
- *We recommend to follow the installation manuals of the lighting fixtures to proceed to their installation.*

Legend

Track lighting fixtures | Recessed lighting fixtures | Surface lighting fixtures
Trimless lighting fixtures | Semi recessed lighting fixtures | Pendant lighting fixtures

Ref	Qty	Product Name	Product Description	Finish	Mounting Type	Unit W	Dimming / Driver	Total W
L01	13	**PERDU ONE DR**	Recessed Fixed Downlight with Wide beam **7.5W LED / 2700K / 53° / CRI90+**	BLACK / WHITE /	Ceiling Recessed	7.5	+/ Remote	97.5
L01a	2	**PERDU ONE DR**	Recessed Fixed Downlight with Narrow beam **7.5W LED / 2700K / 35° / CRI90+**	BLACK / WHITE /	Ceiling Recessed	7.5	+/ Remote	15.0
L02	16	**MAGNUS 2X RECESSED ADJ**	Recessed Adjustable Downlight with Medium beam **10W LED / 2700K / 51° / CRI90+**	BLACK / WHITE /	Ceiling Recessed	10	+/ Remote	160.0
L03	14	**AXIS 5 RECESSED**	Recessed Fixed Downlight with Medium beam **13W LED / 2700K / 50° / CRI90+**	BLACK / WHITE /	Ceiling Recessed	13	+/ Remote	182.0
L04	15	**HEWEN 4X**	Recessed Fixed Linear Downlight with Wide beam **14W LED / 2700K / 59° / CRI90+**	BLACK / WHITE /	Ceiling Recessed	14	+/ Remote	210.0
L05	18	**OPTI 5 RECESSED**	Recessed Fixed Downlight with Medium beam **13W LED / 2700K / 50° / CRI90+**	BLACK / WHITE /	Ceiling Recessed	13	+/ Remote	234.0
L06	1	**JIRAS**	Suspended Pendant with Medium beam **8W LED / 2700K / 46° / CRI90+**	BLACK / WHITE /	Ceiling Suspended	8	+/ Remote	8.0
L07	7	**MERLIN**	Recessed Fixed Downlight with Medium beam **12W LED / 2700K / 33° / CRI90+**	BLACK / WHITE /	Ceiling Recessed	12	+/ Remote	84.0
L08	6	**WEGA**	Recessed Fixed Downlight with Medium beam **25W LED / 2700K / 38° / CRI90+**	BLACK / WHITE /	Ceiling Recessed	25	+/ Remote	150.0
L09	7	**VERVE S ROUND**	Recessed Downlight with Diffused beam **12W LED / 3000K / Diffused / CRI80+**	BLACK / WHITE /	Ceiling Recessed	12	+/ Remote	84.0
P01a	9	**ILIOS LINEAR 2000MM**	Linear Grazer with Medium beam **50W LED / 2700K / 30° / CRI90+**	ALUM. ANO. SILVER	Ceiling Surface	50	+/ Remote	450.0
P01b	3	**ILIOS LINEAR 1000MM**	Linear Grazer with Medium beam **25W LED / 2700K / 30° / CRI90+**	ALUM. ANO. SILVER	Ceiling Surface	25	+/ Remote	75.0
P01c	2	**ILIOS LINEAR (500mm)**	Linear Grazer With Medium Beam **13W LED / 3000K / 30° / CRI90+**	Alum. Ano. Silver	Ceiling Surface	13	+/ Remote	26.0
P01d	4	**ILIOS LINEAR 250MM**	Linear Grazer with Medium beam **7W LED / 2700K / 30° / CRI90+**	ALUM. ANO. SILVER	Ceiling Surface	7	+/ Remote	28.0
P01e	3	**ILIOS LINEAR 125MM**	Linear Grazer with Medium beam **3W LED / 2700K / 30° / CRI90+**	ALUM. ANO. SILVER	Ceiling Surface	3	+/ Remote	9.0
P02	54	**FILA 4532 IN FT**	Recessed mounted linear Diffused light **7W/RFT LED / 2700K / DIFFUSED / CRI85+**	BLACK / WHITE /	Ceiling Recessed	7	+/ Remote	378.0
P03	16	**FURNITURE LED STRIP LIGHT**	Surface Mounted LED Profile **5W/MTR LED / 2700K / DIFFUSED / CRI80+**	ANO. AL.	Ceiling Surface	5	+/ Remote	80.0
P04	61	**COVE LIGHT**	Surface mounted LED Profile **18W/MTR LED / 2700K / DIFFUSED / CRI80+**	ANO. AL.	Ceiling Surface	18	+/ Remote	1098.0
							Total Wattage	3368.5

LIST OF MODIFICATION.

Index	Date	Name	Type of Modification
R01	04/12/25	Vikas	First Cut Lighting Layout.
R02	12/03/26	Vikas	Revised Lighting Layout.

Watt per sqft	**0.61 W**
Area	**5520 Sqft**
Ceiling Height	Considered Ceiling Height = NA

PROJECT :

GURGAON RESIDENCE

DELHI, INDIA

CLIENT :

CLIENT NAME

ARCHITECT : STUDIO ORGANON


DESIGNED BY	: VIKAS
CHECKED BY	: SIDDHARTH
SCALE	: N.T.S
PAPER SIZE	: A0
PROJECT	: **GURGAON RESIDENCE**
DRAWING NO	: L_20251203_GURGAON RESIDENCE_GF_R02.dwg



Ref L01 / L01a - PERDU ONE DR



Ref L02 - MAGNUS 2X RECESSED ADJ

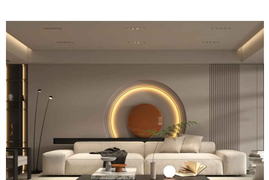


Ref L04 - HEWEN




Ref P05 - OPTI S RECESSED



Ref L06 - JIRAS PENDANT

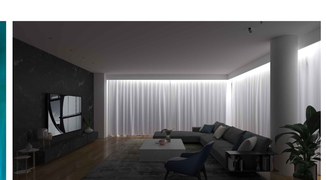

Ref P01 - ILIOS GRAZER LINEAR

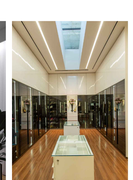

Ref P02 - FILA RECESSED



Ref P03 - FURNITURE LED STRIP



Ref P04 - COVE LIGHT

FOCUS LIGHTING & FIXTURES Ltd.
1007 to 1010, Corporate Avenue, A-Wing,
Sonawala Road, Goregaon (E),
Mumbai- 400 063.
INDIA.
T: +91-22-26 86 56 71.
F: +91-22-26 86 56 76.
W: www.pluslighttech.com